



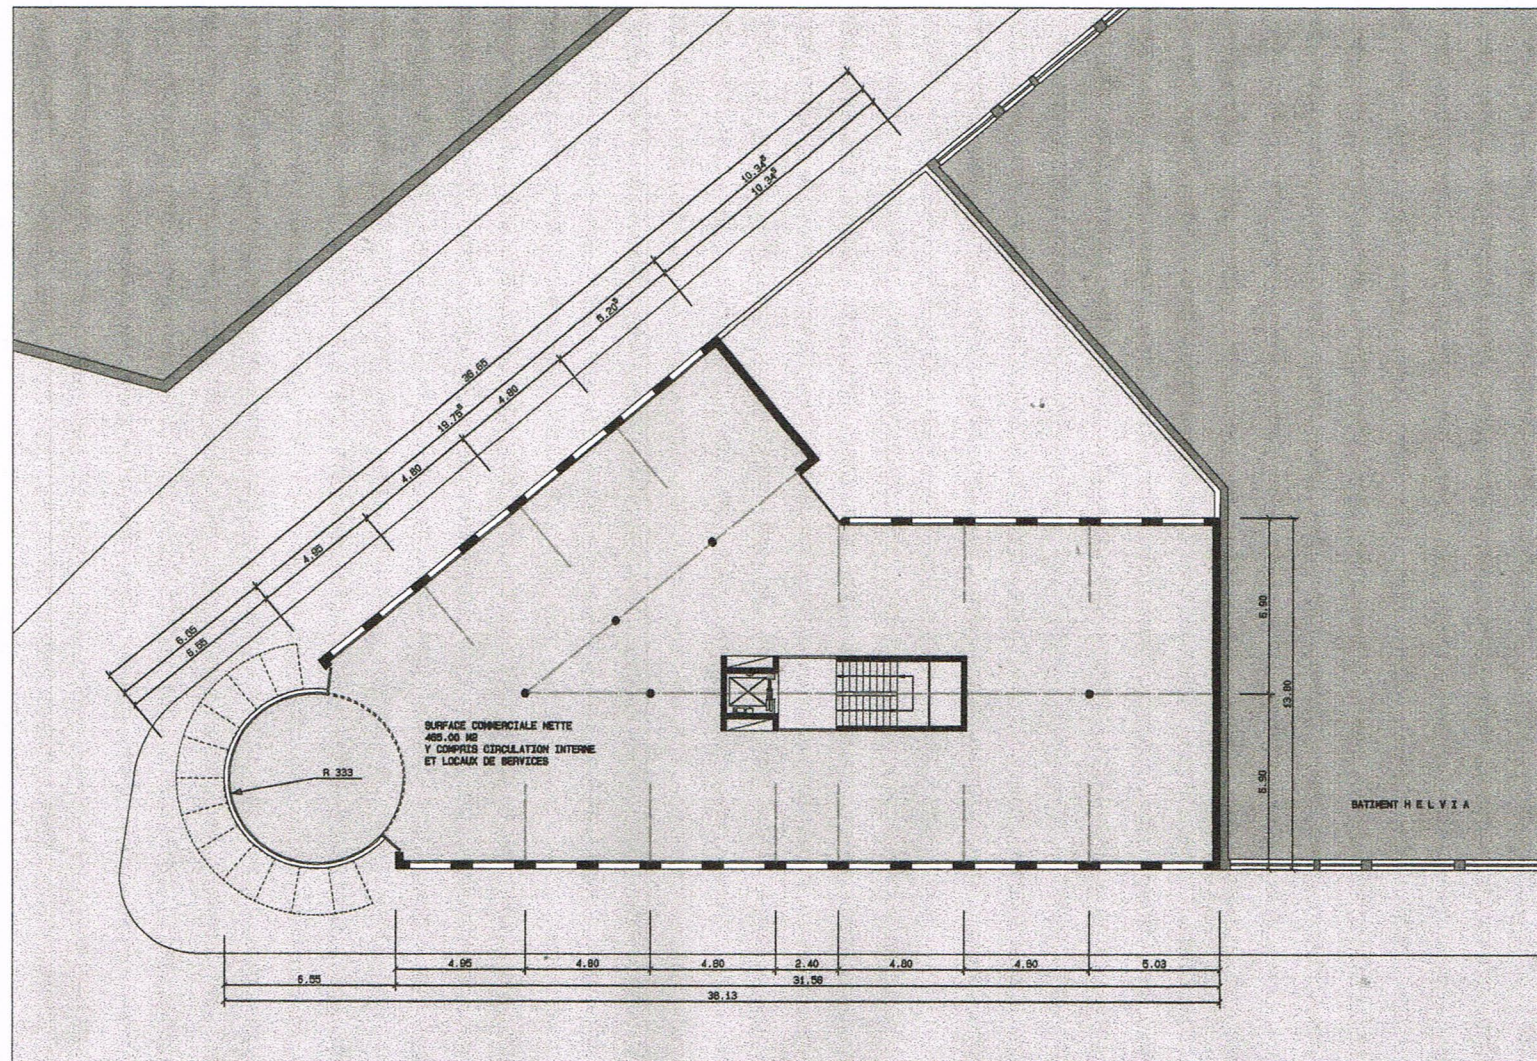


3. OBERGESCHOSS


MST / 1:200

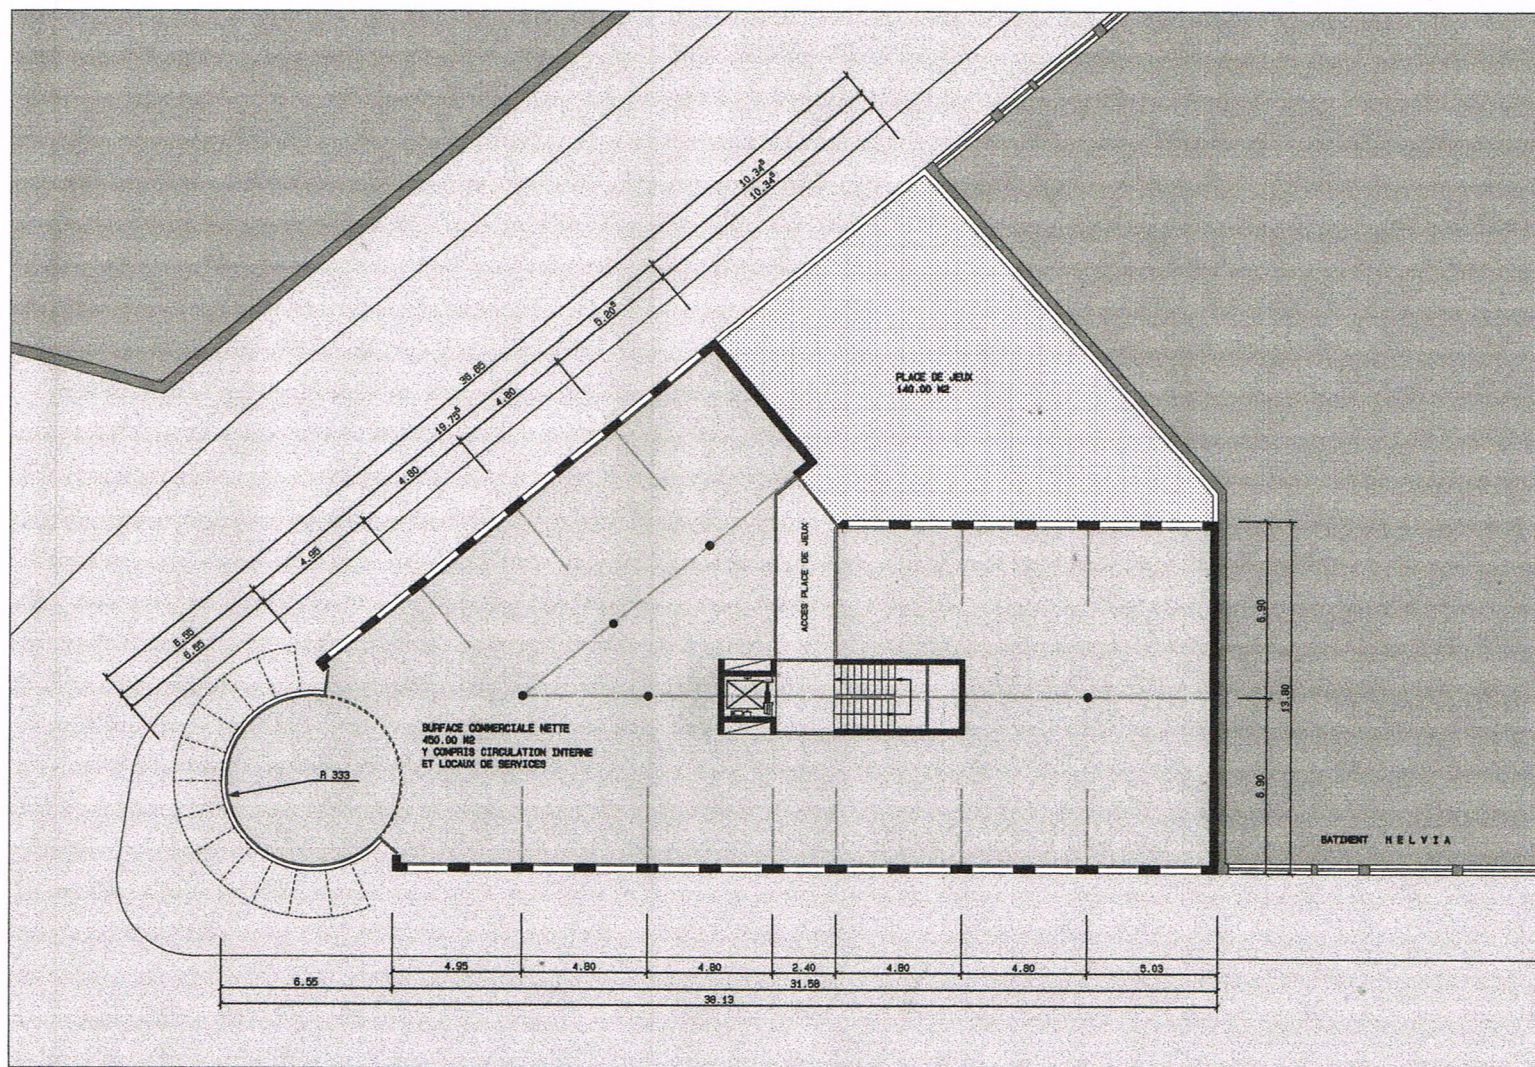

2. OBERGESCHOSS

MST / 1:200

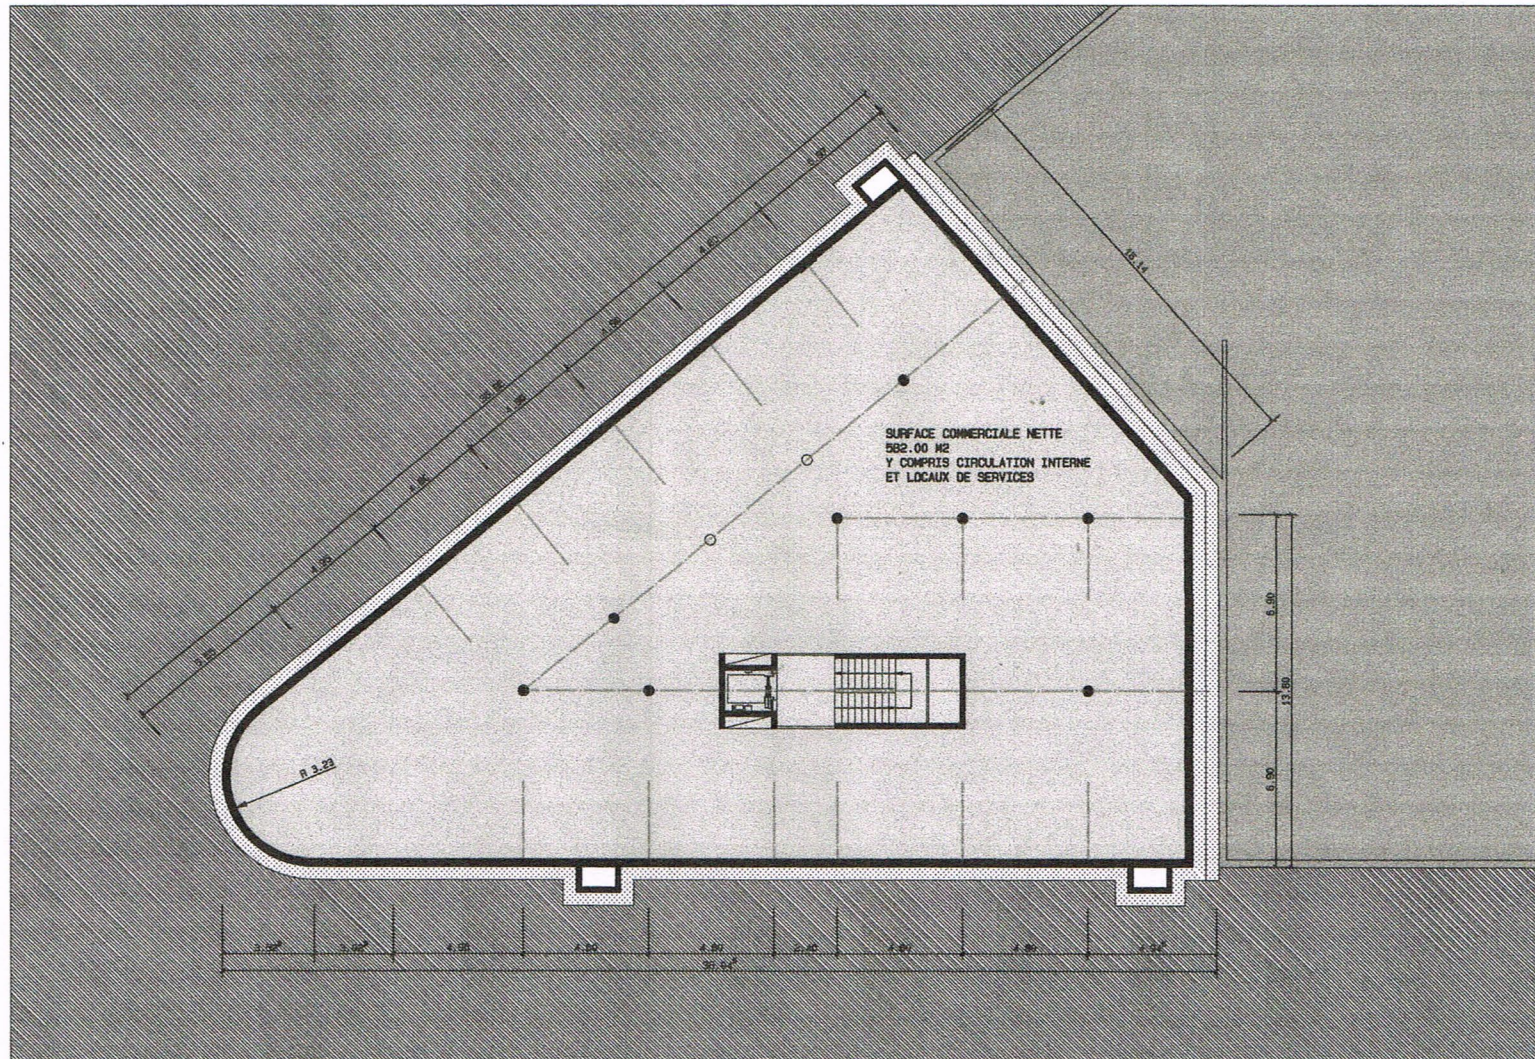

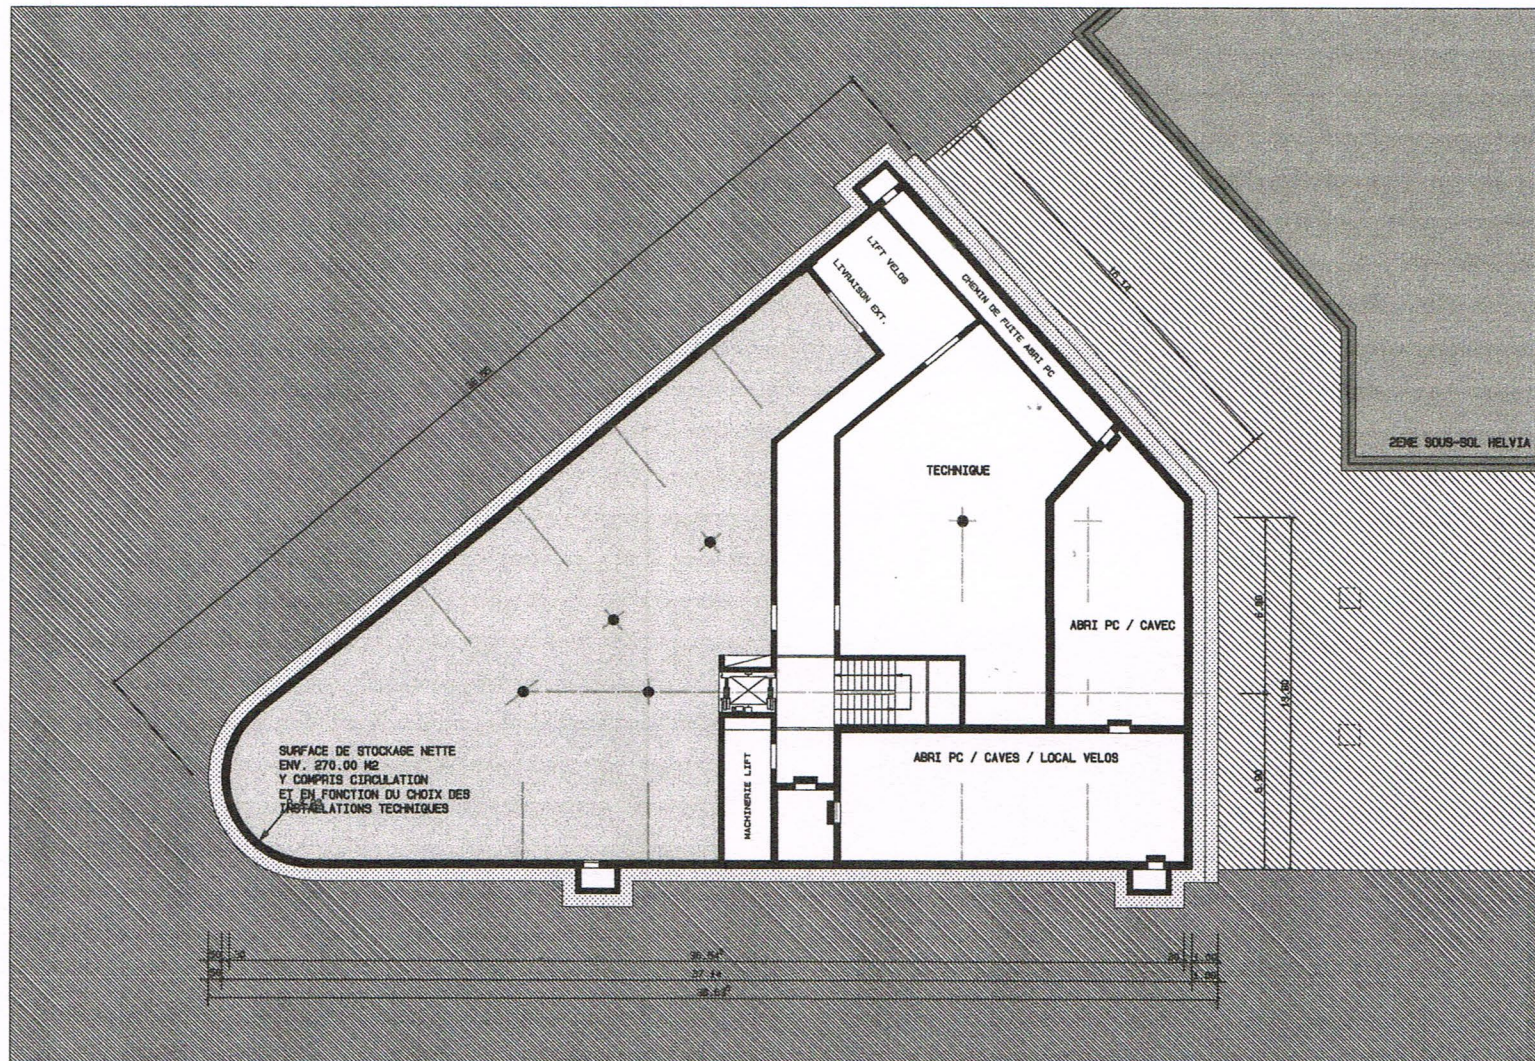

2. U N T E R G E S C H O S S

MST / 1:200